EXHIBIT H 1 - TO CITY OF LOS ANGELES' RESPONSE TO DISCOVERY ORDER

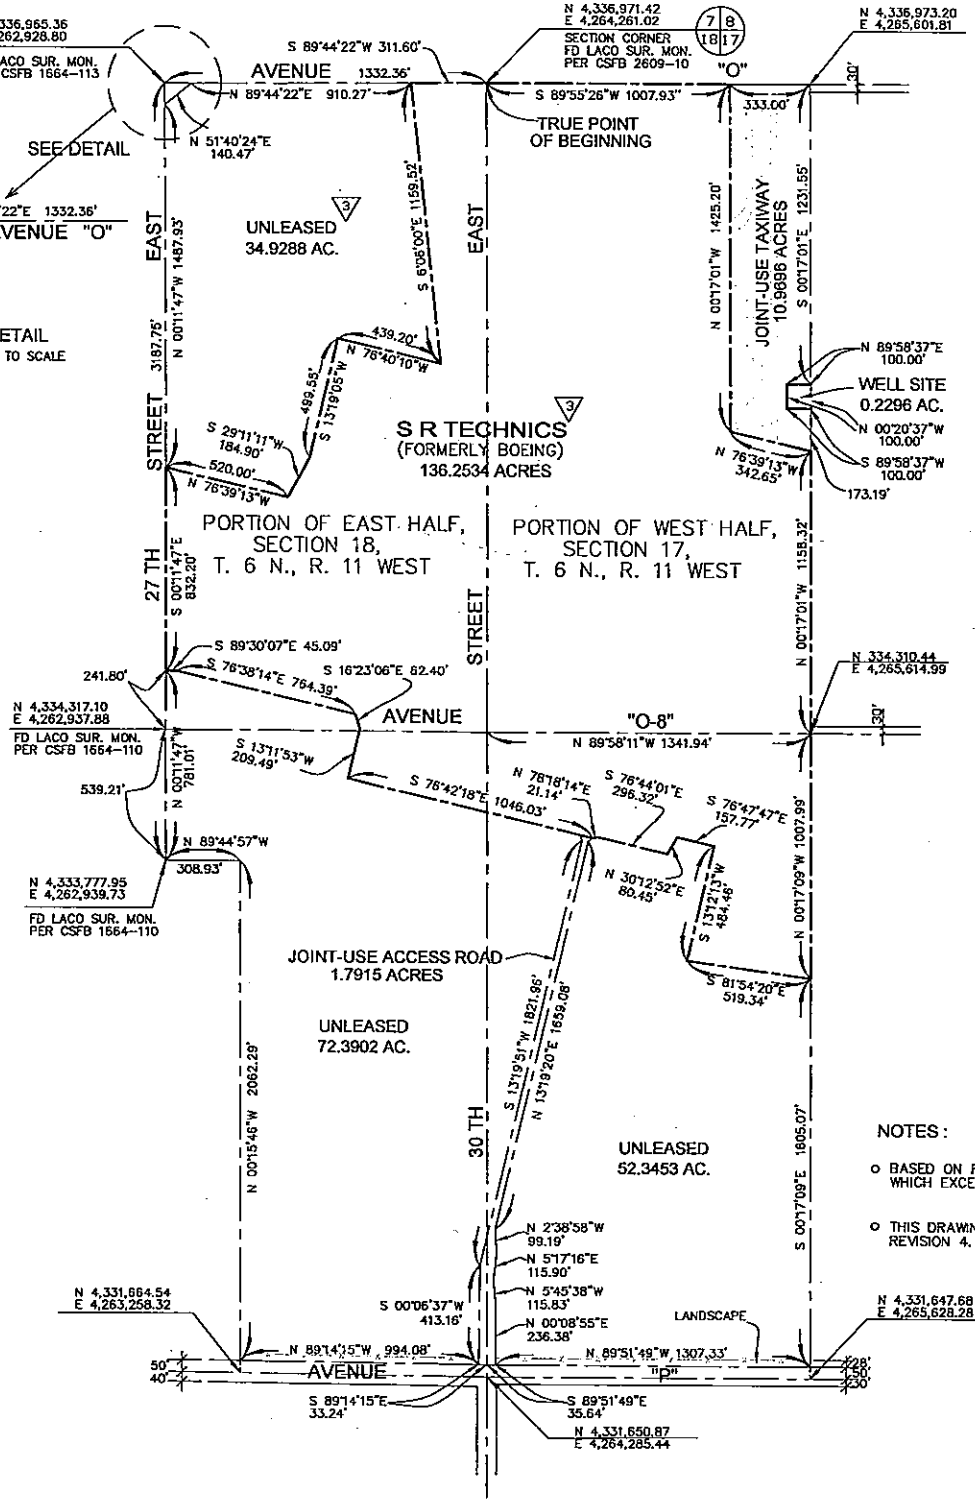

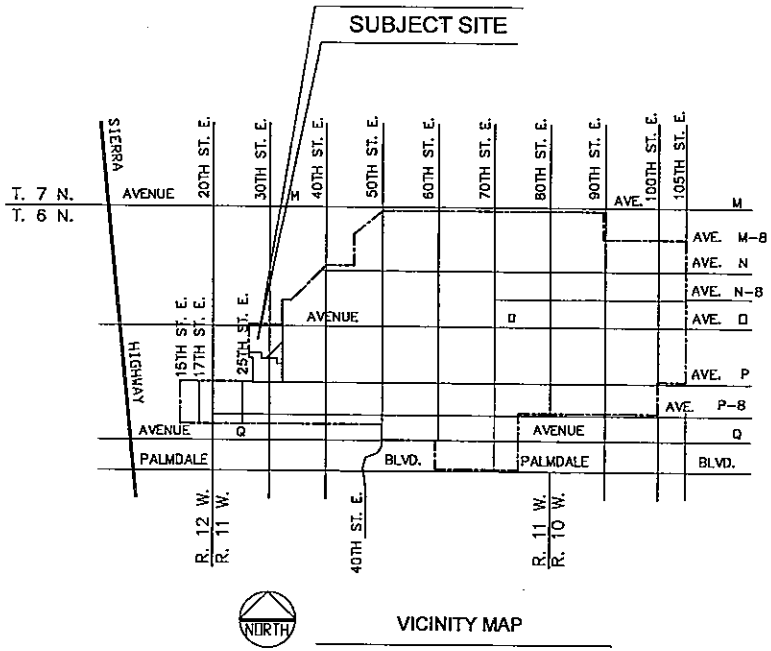

VICINITY MAP

PALMDALE REGIONAL AIRPORT

NOT TO SCALE

NOTES:

- BASED ON FAR. 77, NO OBJECT MAY PENETRATE A PLANE WHICH EXCEEDS 2750 FEET ABOVE MEAN SEA LEVEL.
- THIS DRAWING SUPERSEDES DOA DWG. NO. 79114-84, REVISION 4.

REFERENCES:

LOS ANGELES RECORD OF SURVEY, R. S. 3874, BOOK 92, PAGE 28 SHEET 2 OF 22.

DOA DWG. NO. 79114-84, REV. 4.

PALMDALE REGIONAL AIRPORT AERIAL PHOTO, P507 DATED 10/05/90.

LAWA SURVEY DATA AND MAP ON 6-23-2000.

0069020

REV NO	BY	DESCRIPTION	APPROVED	DATE
3	NAP	REVISED AS INDICATED PER S R TECHNICS PROPOSED TAXILANES AT BUILDING 703.		6/27/00

CITY OF LOS ANGELES
DEPARTMENT OF AIRPORTS

LEASE EXHIBIT

S R TECHNICS

PALMDALE REGIONAL AIRPORT

REVISION NO. 3

SUBMITTED: ASST. CHIEF AIRPORTS ENGR.

APPROVED: CHIEF AIRPORTS ENGR.

SCALE	DRAWN	CHECKED	DATE	DRAWING NO.
1"=400'	PACADA	CF/JP	12/31/91	91056-84